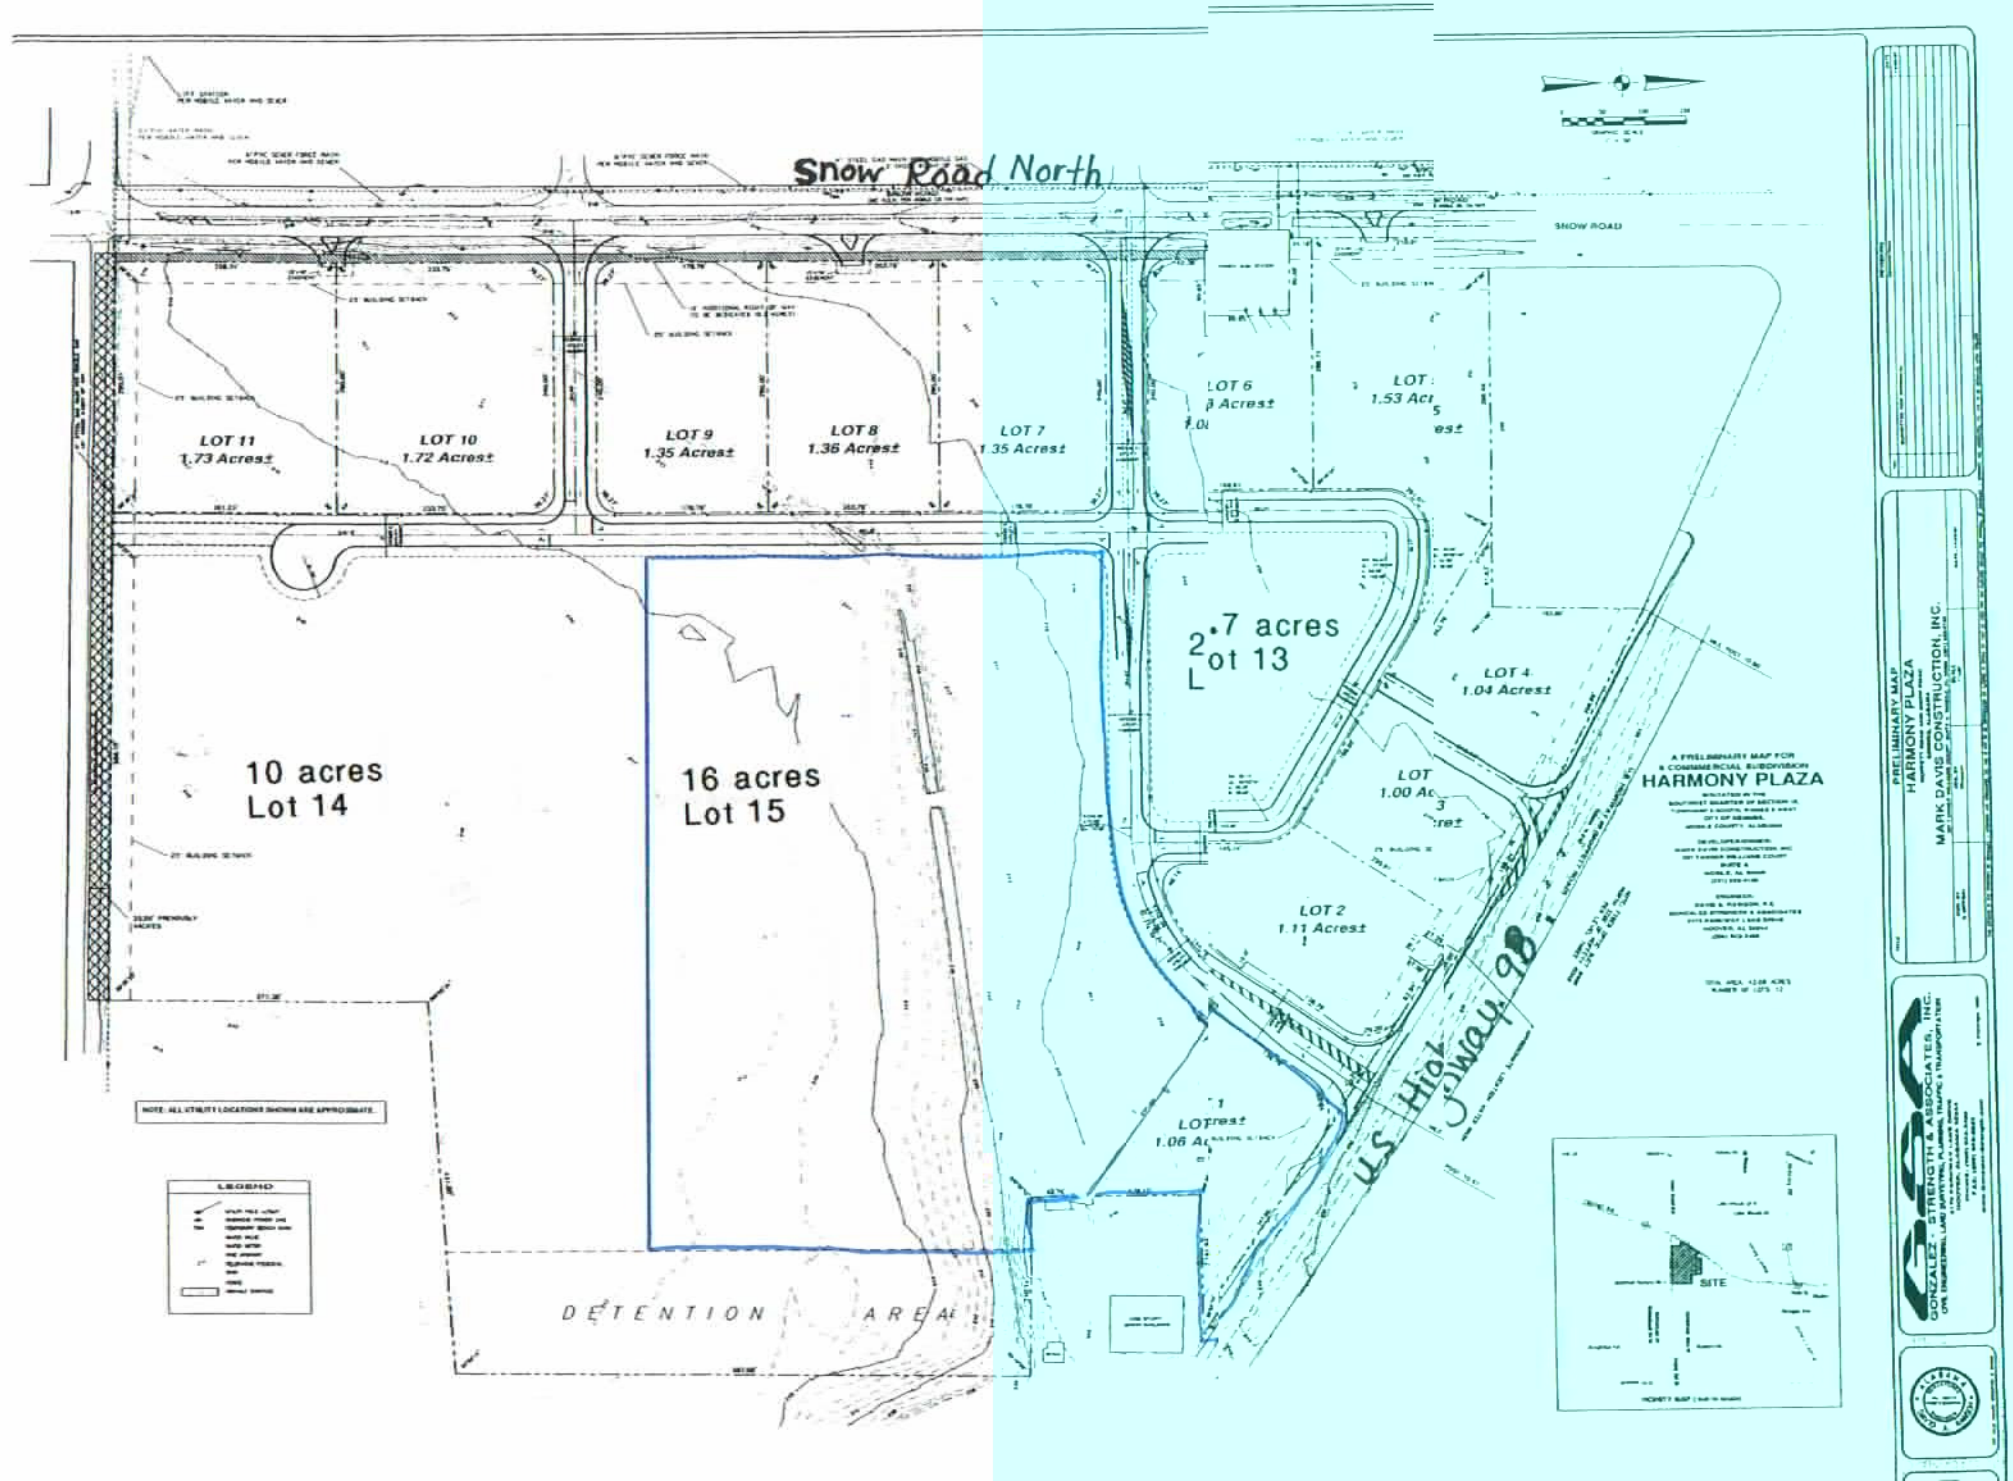
Snow Road North
SNOW ROAD
LOT 11
1.73 Acres±
LOT 10
1.72 Acres±
LOT 9
1.35 Acres±
LOT 8
1.36 Acres±
LOT 7
1.35 Acres±
LOT 6
LOT
1.53 Acres±
LOT 4
1.04 Acres±
LOT
1.00 Acres±
LOT 2
1.11 Acres±
LOT
1.06 Acres±
2.7 acres
Lot 13
10 acres
Lot 14
16 acres
Lot 15
DETENTION AREA
U.S. Highway 98
A PRELIMINARY MAP FOR
A COMMERCIAL SUBDIVISION
HARMONY PLAZA
PRELIMINARY MAP
HARMONY PLAZA
MARK DAVIS CONSTRUCTION, INC.
GONZALEZ, STRENGTH & ASSOCIATES, INC.
SITE
LEGEND